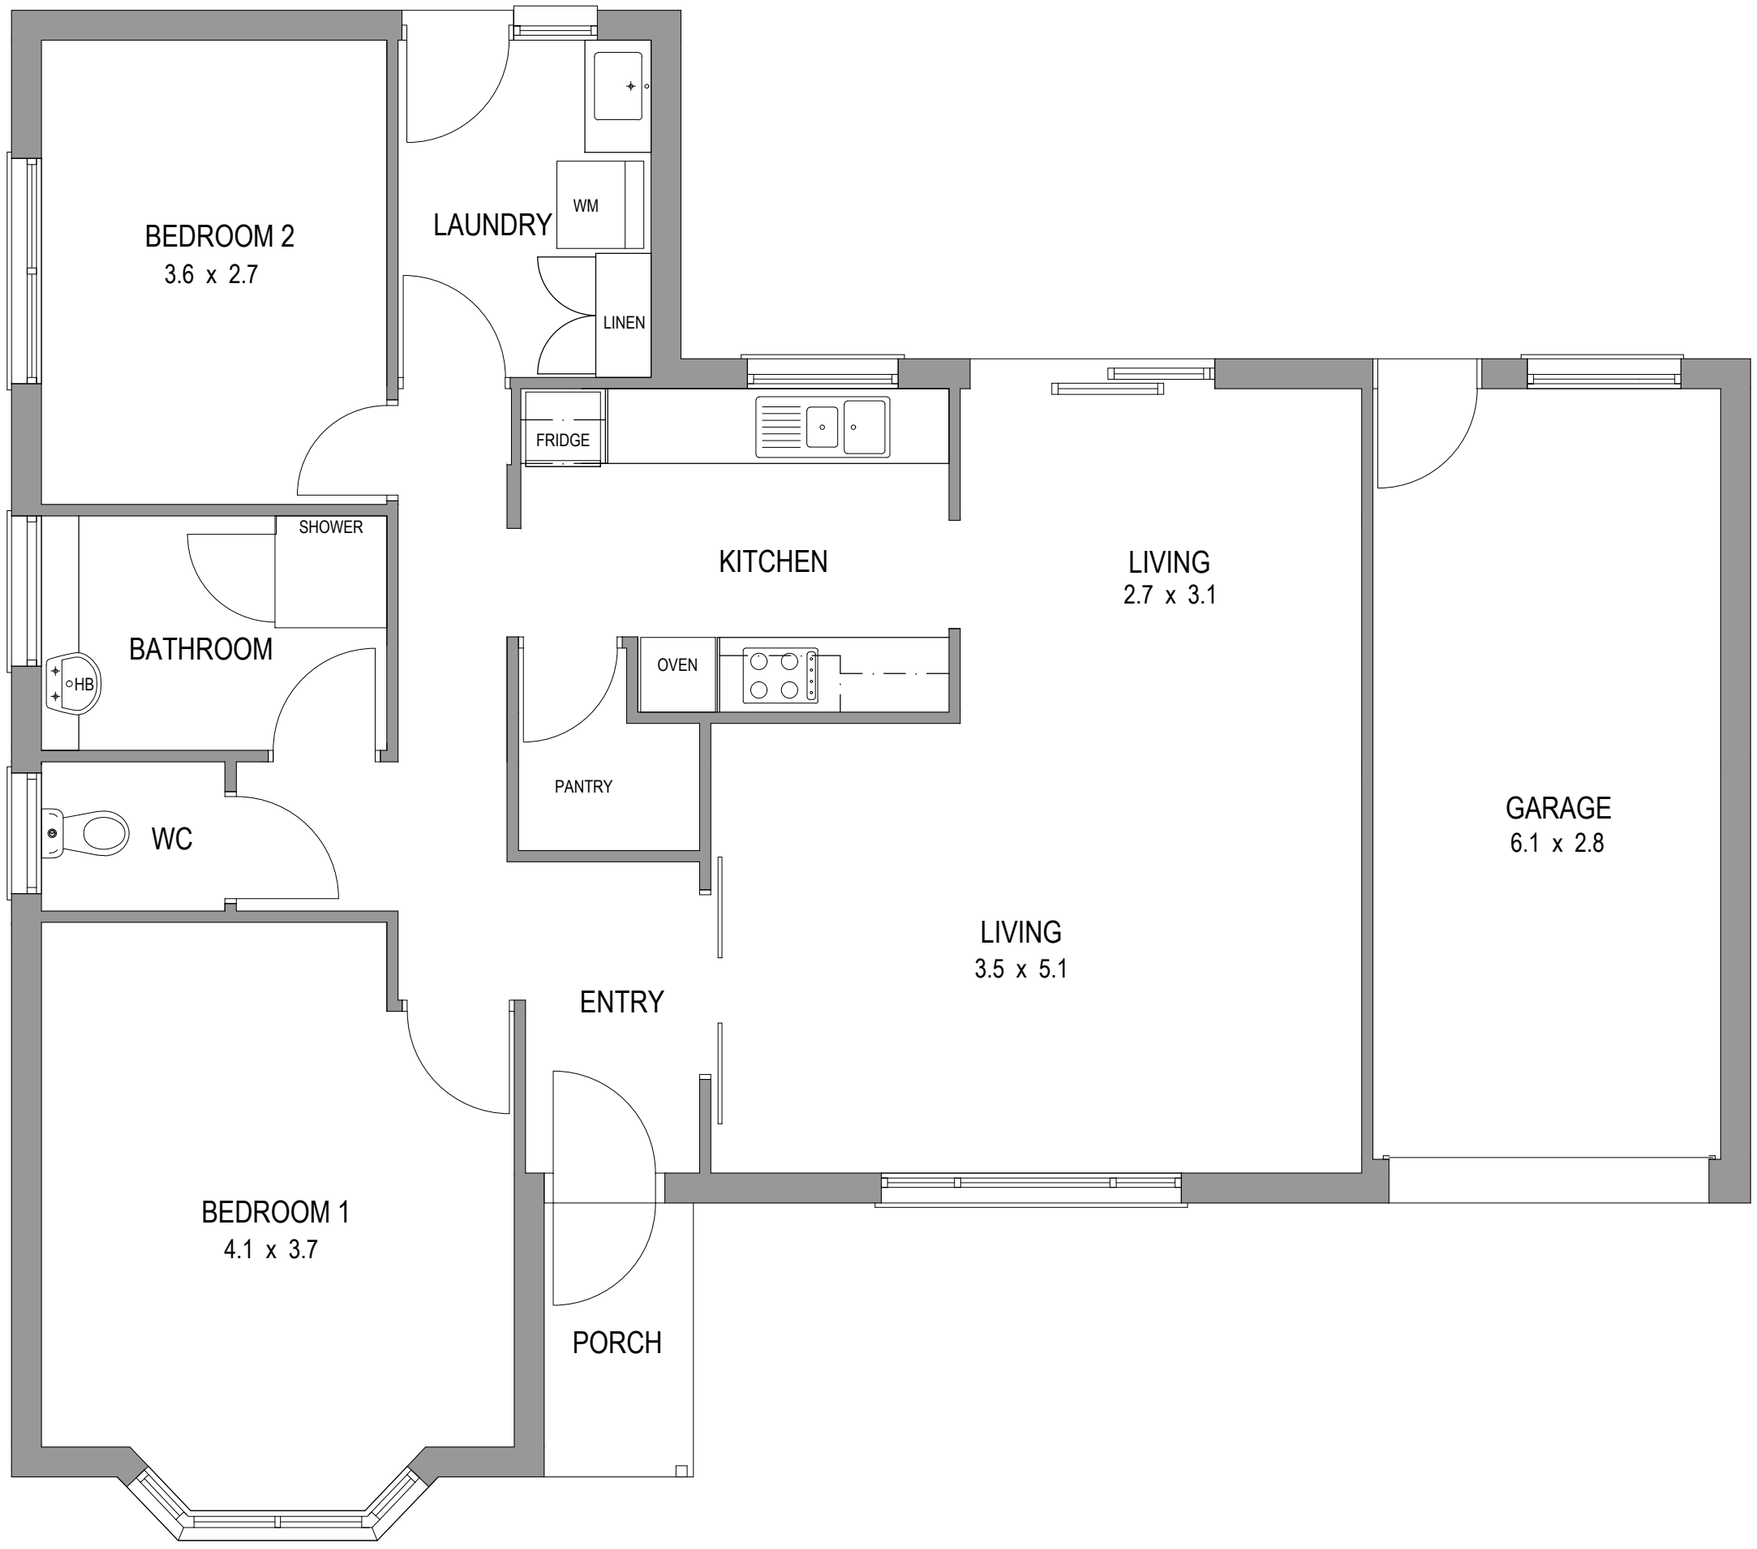

ARDROSSAN RETIREMENT ESTATE

SITE 92

UNIT 07

32 OVAL TERRACE, ARDROSSAN

RESIDENT SITE PLAN

PLOT SCALE 1:250 @ A3

PLOT DATE 01 / 07 / 20 4:31pm

DRAWN BY DS

TITLE RESIDENT SITE PLAN

DRAWING NO. 092 RSP

SHEET NO. 1 of 1

VERSION 1.0

ECH Inc
174 Greenhill Road
Parkside SA 5063
Telephone 1300 275 324
Facsimile 08 8407 5130
www.ech.asn.au

independent living units | community services

This drawing remains the exclusive property of ECH Inc and must not be copied or reproduced wholly or in part in any form without the written permission of ECH