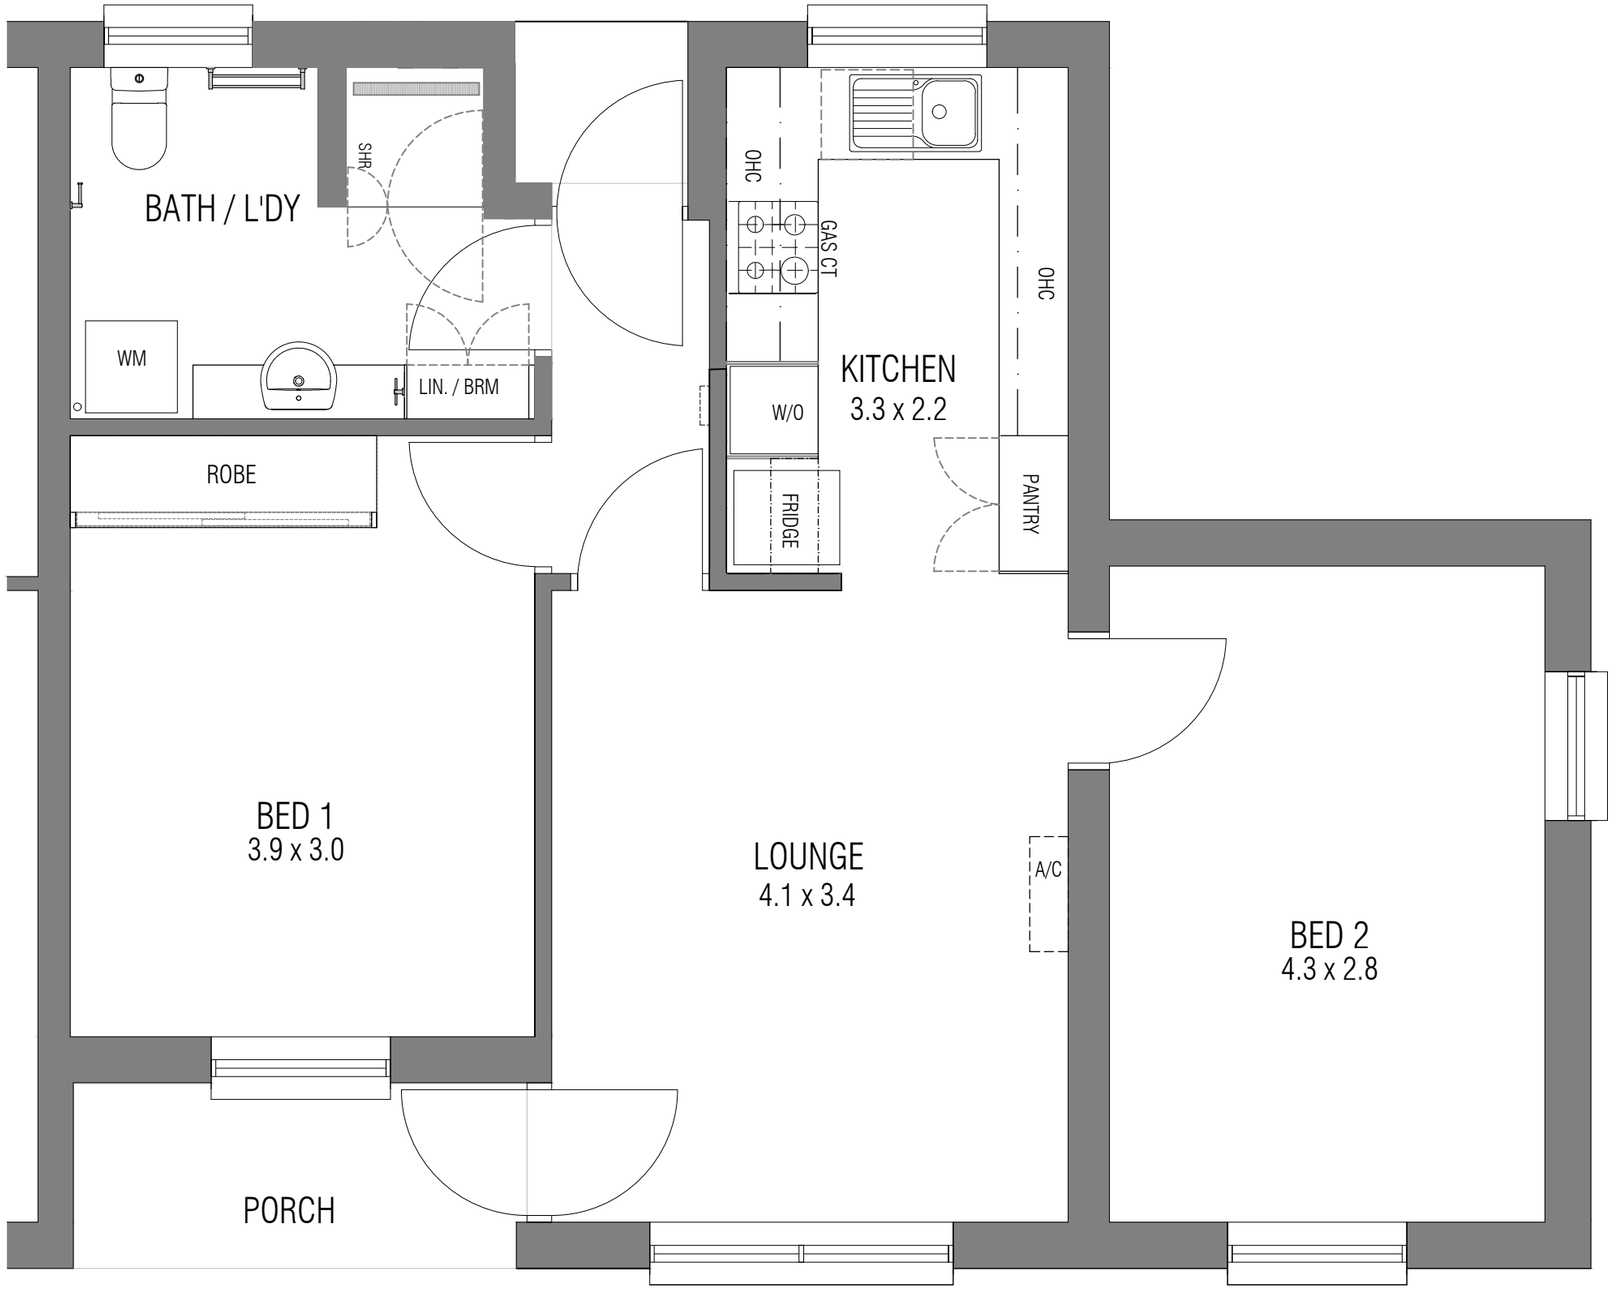

LYNTON COURT	SITE **024**
	UNIT **012**

391 - 393 GRANGE ROAD, FINDON.

RESIDENT UNIT PLAN

NOTE: ALL ROOM DIMENSIONS ARE APPROXIMATE ONLY. DO NOT SCALE

PLOT SCALE	1:40 @ A3
PLOT DATE	02 / 09 / 21 12:08pm
DRAWN BY	RTR
TITLE	RESIDENT UNIT PLAN

DRAWING NO. 024 - 012 RUP

SHEET NO. 1 of 2

VERSION 1.0

ECH Inc
174 Greenhill Road
Parkside SA 5063
Telephone 1300 275 324
Facsimile 08 8407 5130
www.ech.asn.au

independent living units | community services

This drawing remains the exclusive property of ECH Inc and must not be copied or reproduced wholly or in part in any form without the written permission of ECH